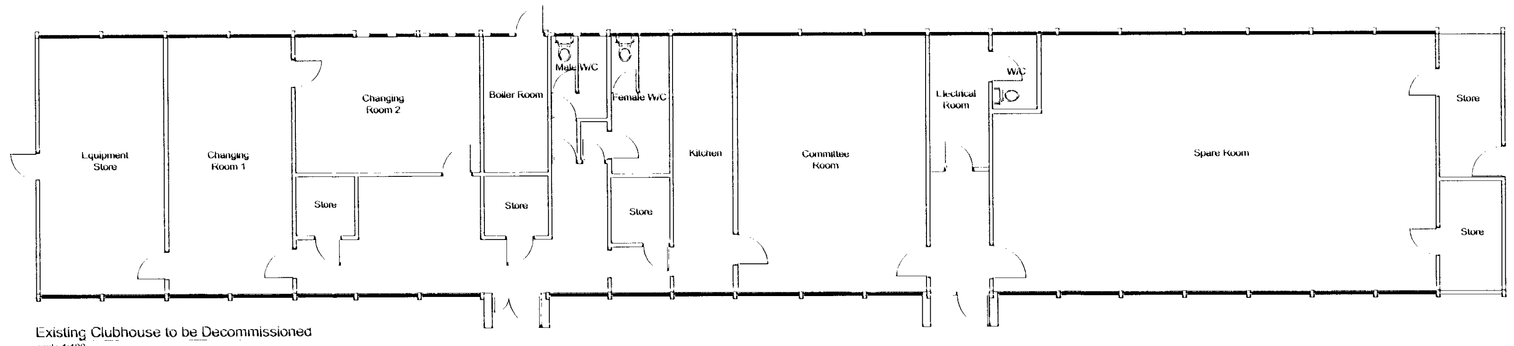

Existing Clubhouse to be Decommissioned
scale 1:100

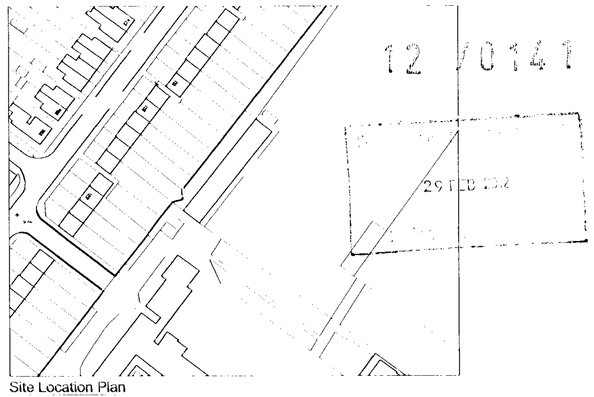

Site Location Plan
scale 1:1250

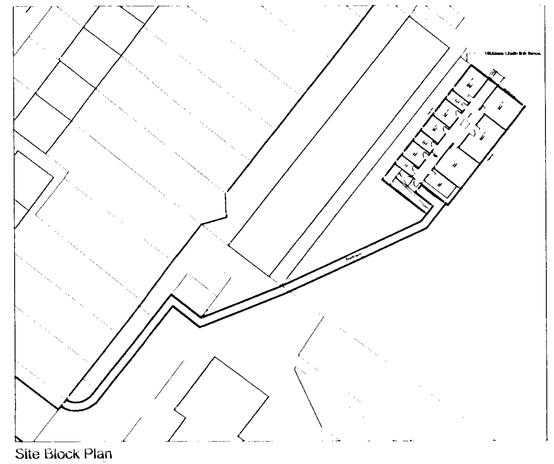

Site Block Plan
scale 1:500

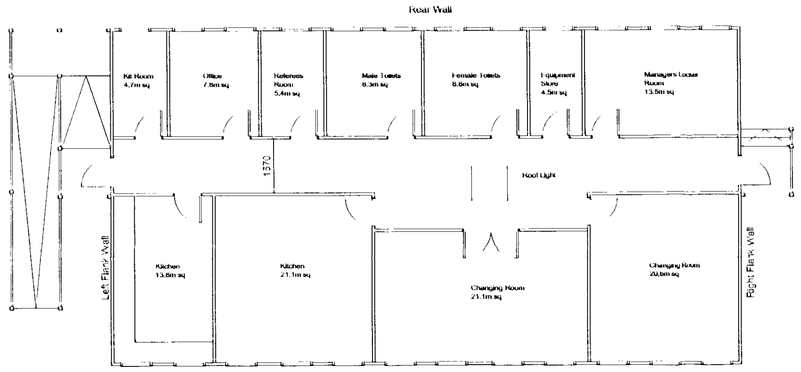

Proposed Portakabin
scale 1:100

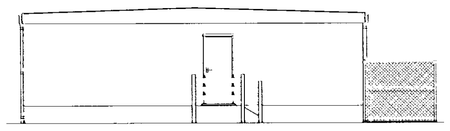

Right Flank Elevation
scale 1:100

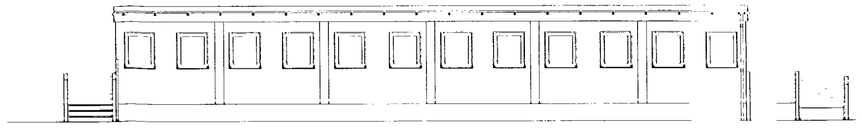

Rear Elevation
scale 1:100

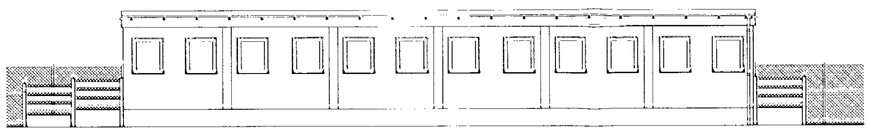

Front Elevation
scale 1:100

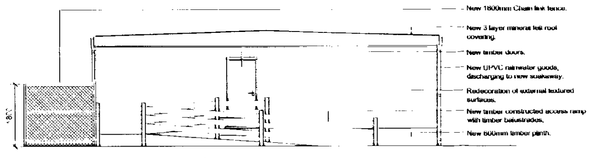

Left Flank Elevation
scale 1:100

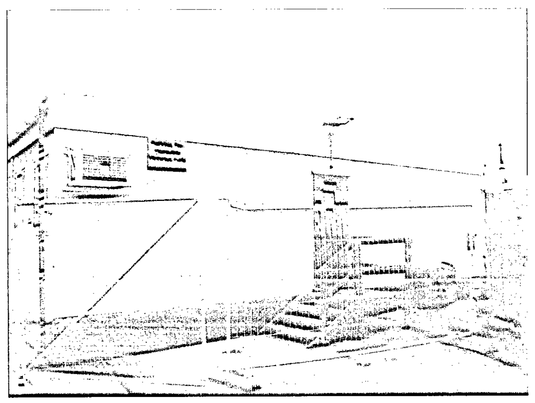

Right Flank Elevation
scale 1:100

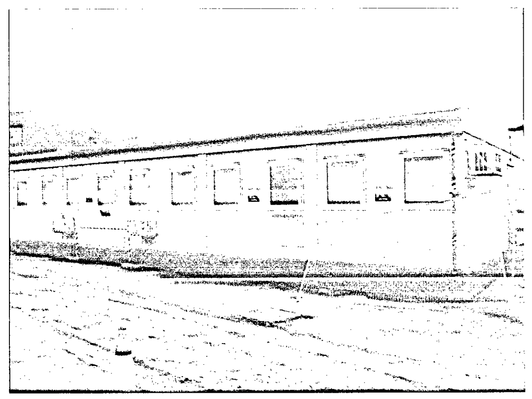

Front Elevation
scale 1:100

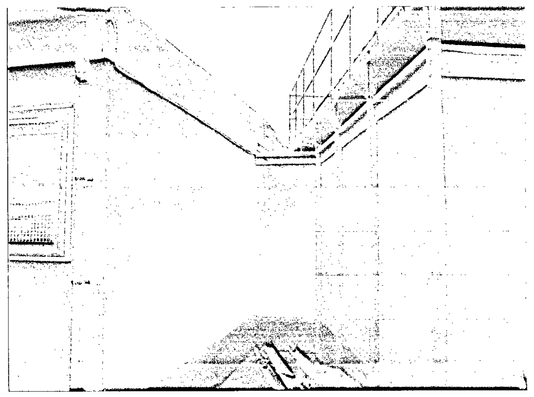

Left Flank Elevation
scale 1:100

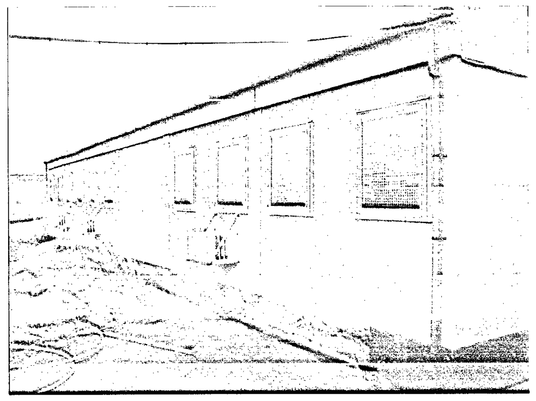

Rear Elevation
scale 1:100

29.02.12 - Revision A - Site Location & Block Plan Amended.

The copyright of this drawing remains the property of Urban Surveying & Design Limited and it may not be reproduced without the express permission of Urban Surveying & Design Limited.
Use figured dimensions in preference to scaled dimensions. Verify all dimensions on site and advise Urban Surveying and Design Limited of any discrepancies before commencing works on site.

Urban Surveying & Design

The Old Bakery
22 Church Street
St. Peters
Broadstairs
Kent CT10 2TT

Tel 01843 867502
E-mail info@urban-surveying.com
Website www.urban-surveying.com

Project
Castle Community College
Mill Road
Deal
Kent

Proposed Portakabin, to provide changing facilities.

MEASURED SURVEY DRAWING

Scale	Date		Drawing No.
1:100	Feb 12		12/430/AE/P01 Rev.A